MASTER PLAN

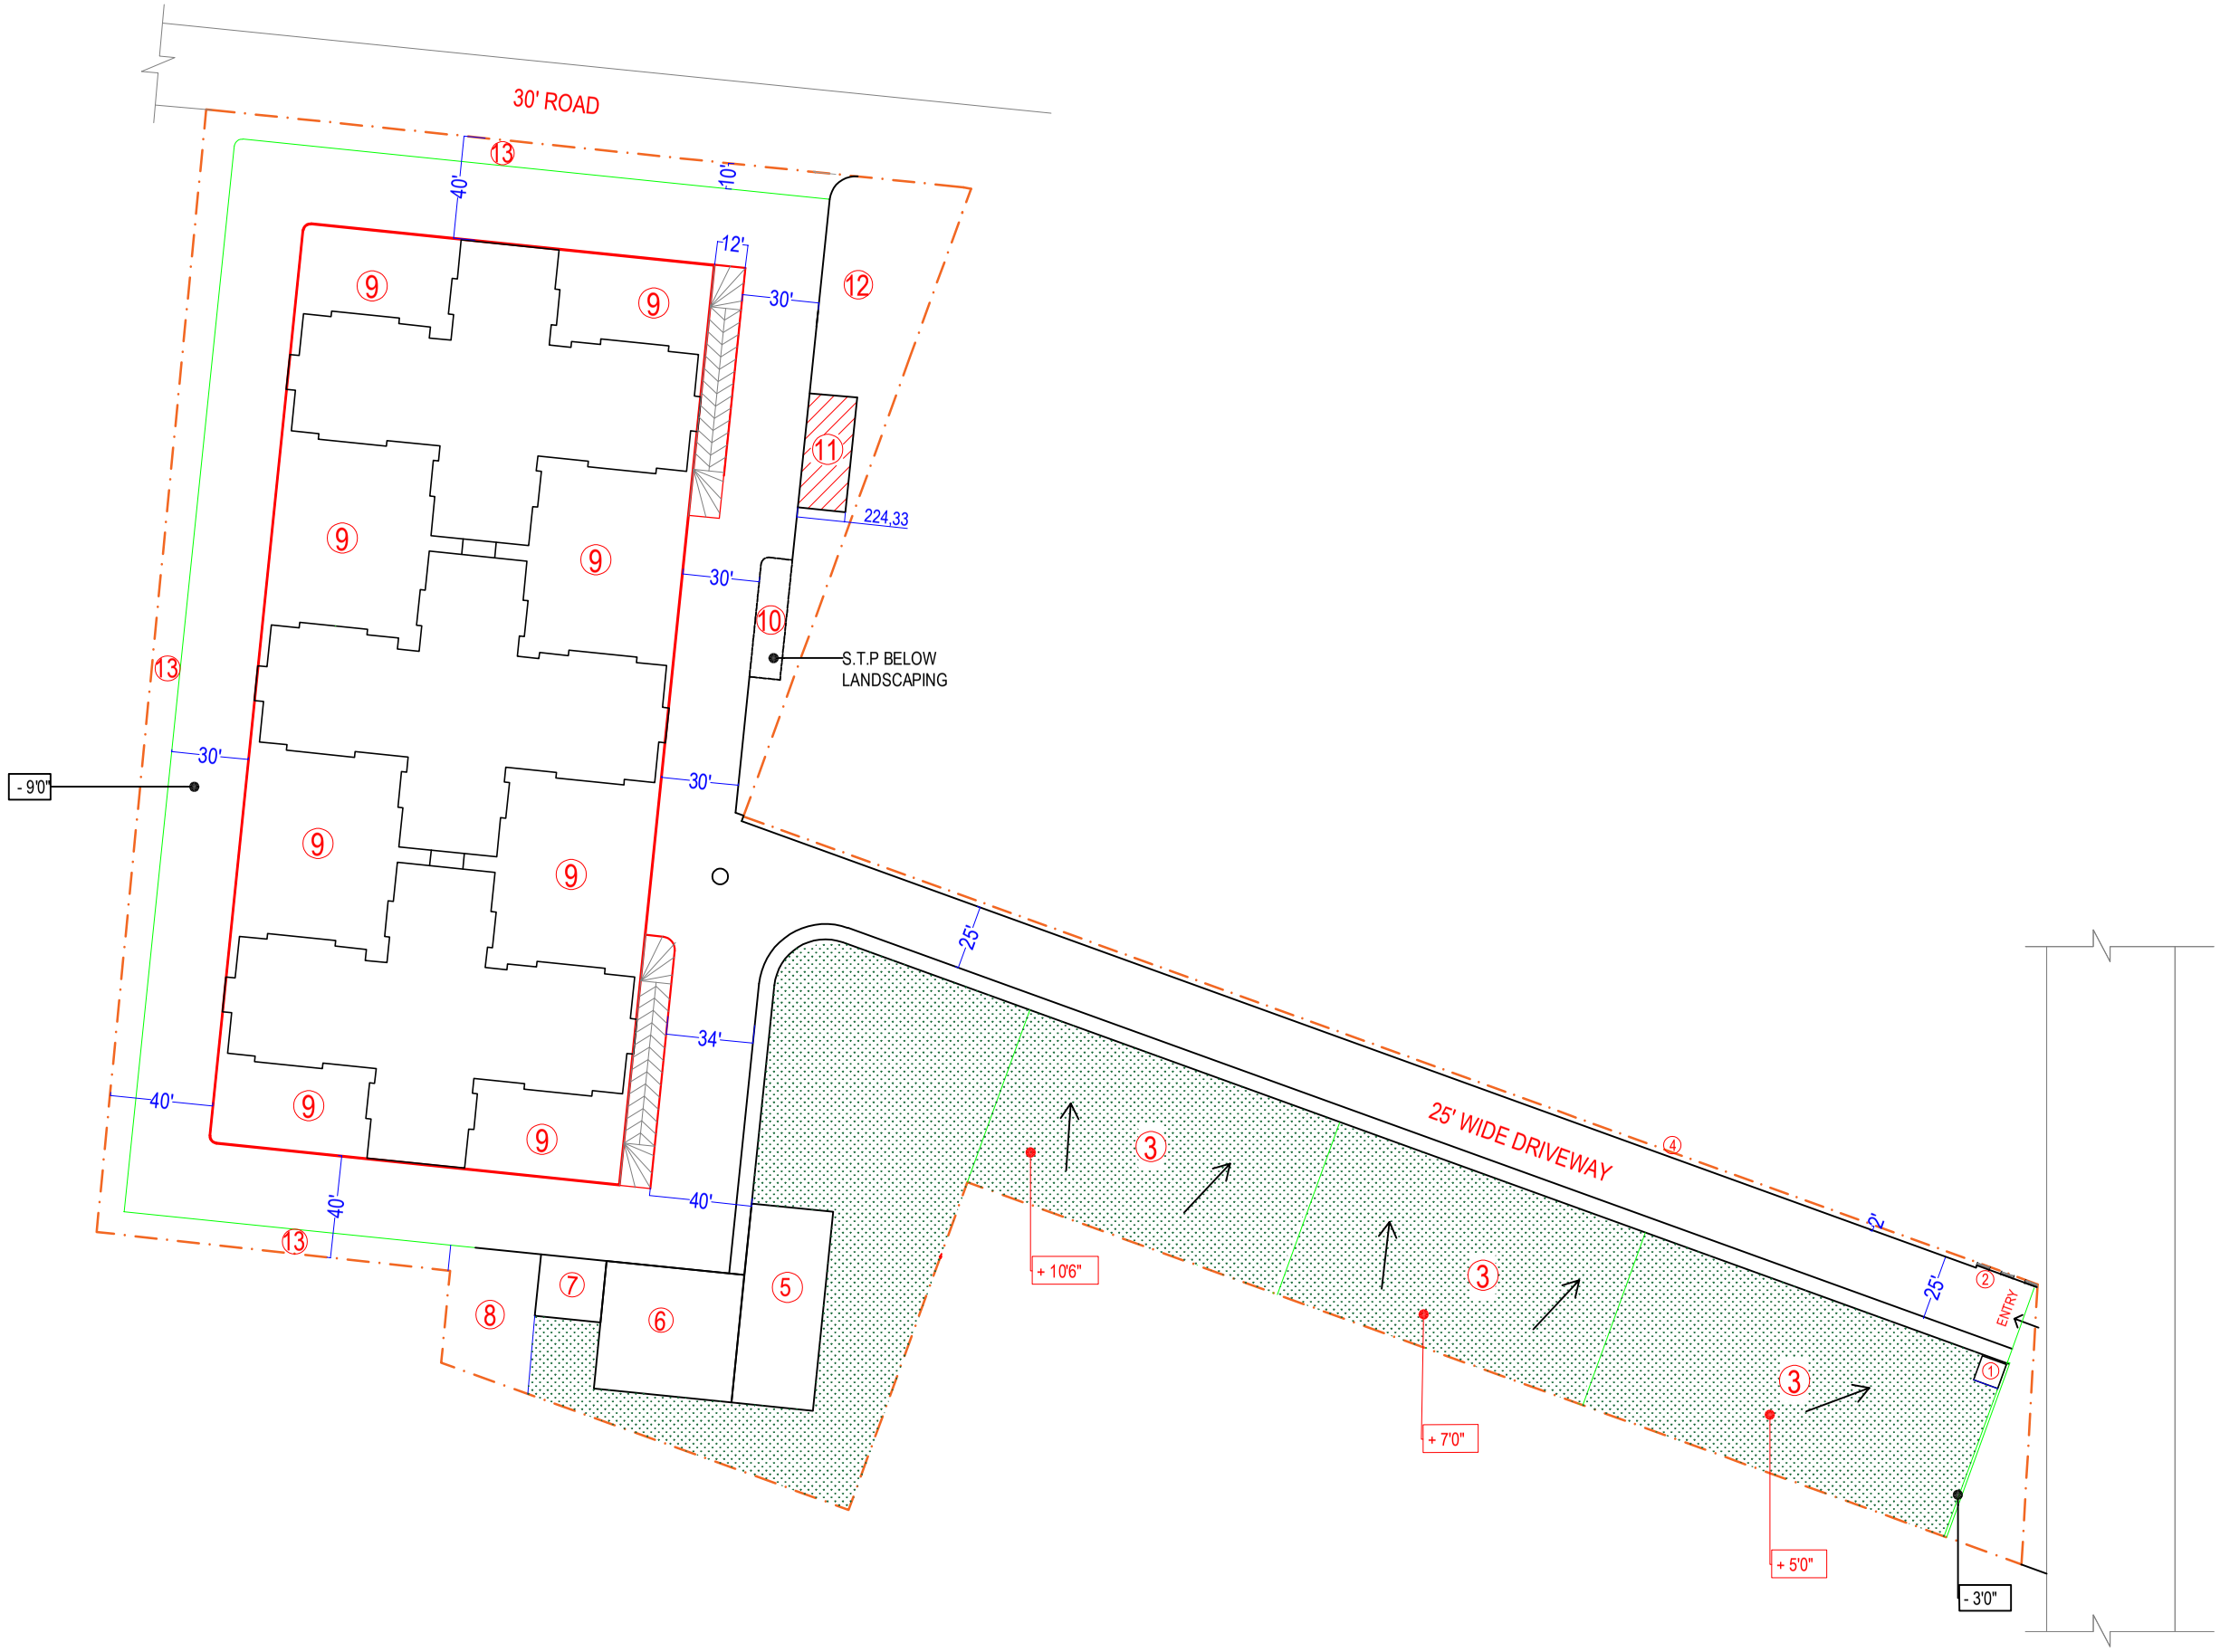

① SECURITY KIOSK
② EXTERNAL WALL PANEL (CONCRETE & BRICK)
③ MIYAWAKI FOREST ON DESIGNED HILL
④ BAMBOO FOREST
⑤ OUTDOOR TENNIS COURT
⑥ BADMINTON COURT
⑦ BASKETBALL (HALF - COURT)
⑧ AREA FOR GENERATOR AND TRANSFORMER
⑨ PAVILLIONS - ABOVE CAR PARKING SLAB
⑩ STP
⑪ GAS BANK
⑫ MIYAWAKI FOREST - ON GROUND
⑬ PERIPHERALTREE PLANTATION

KEY PLAN

PROJECT TITLE

DRAWING TITLE

MASTERPLAN

ORIENTATION:	DEALT BY:	
N	CHECKED BY:	
	SCALE:	NOT TO SCALE
	DATE:	
	ISSUE DATE:	

DRAWING NUMBER :

GENERAL NOTES

1. ALL DIMENSIONS IN FEET AND INCHES UNLESS SPECIFIED OTHERWISE. DIMENSIONS ARE TO READ AND NOT MEASURED
2. ALL LEVELS ARE IN FEET AND INCHES UNLESS SPECIFIED OTHERWISE.
3. EACH DRAWING SHALL BE READ IN CONJUNCTION WITH ALL OTHER DRAWINGS & THE GENERAL STANDARD DETAILS. THE DRAWINGS SHALL BE CORRELATED WITH THE RELEVANT CONSULTANTS' DRAWINGS AND DETAILS.
4. ANY DISCREPANCY NOTED IN THE DRAWING SHOULD BE BROUGHT TO THE NOTICE OF THE ARCHITECT/STRUCTURAL CONSULTANT BEFORE EXECUTION.

DEVELOPER

GRAVITY HOLDINGS

PROMOTER

MV PROJECTS

ARCHITECTS

MAARK VISION ARCHITECTS

CONSULTANTS

AREA STATEMENT

SIGN & SEAL